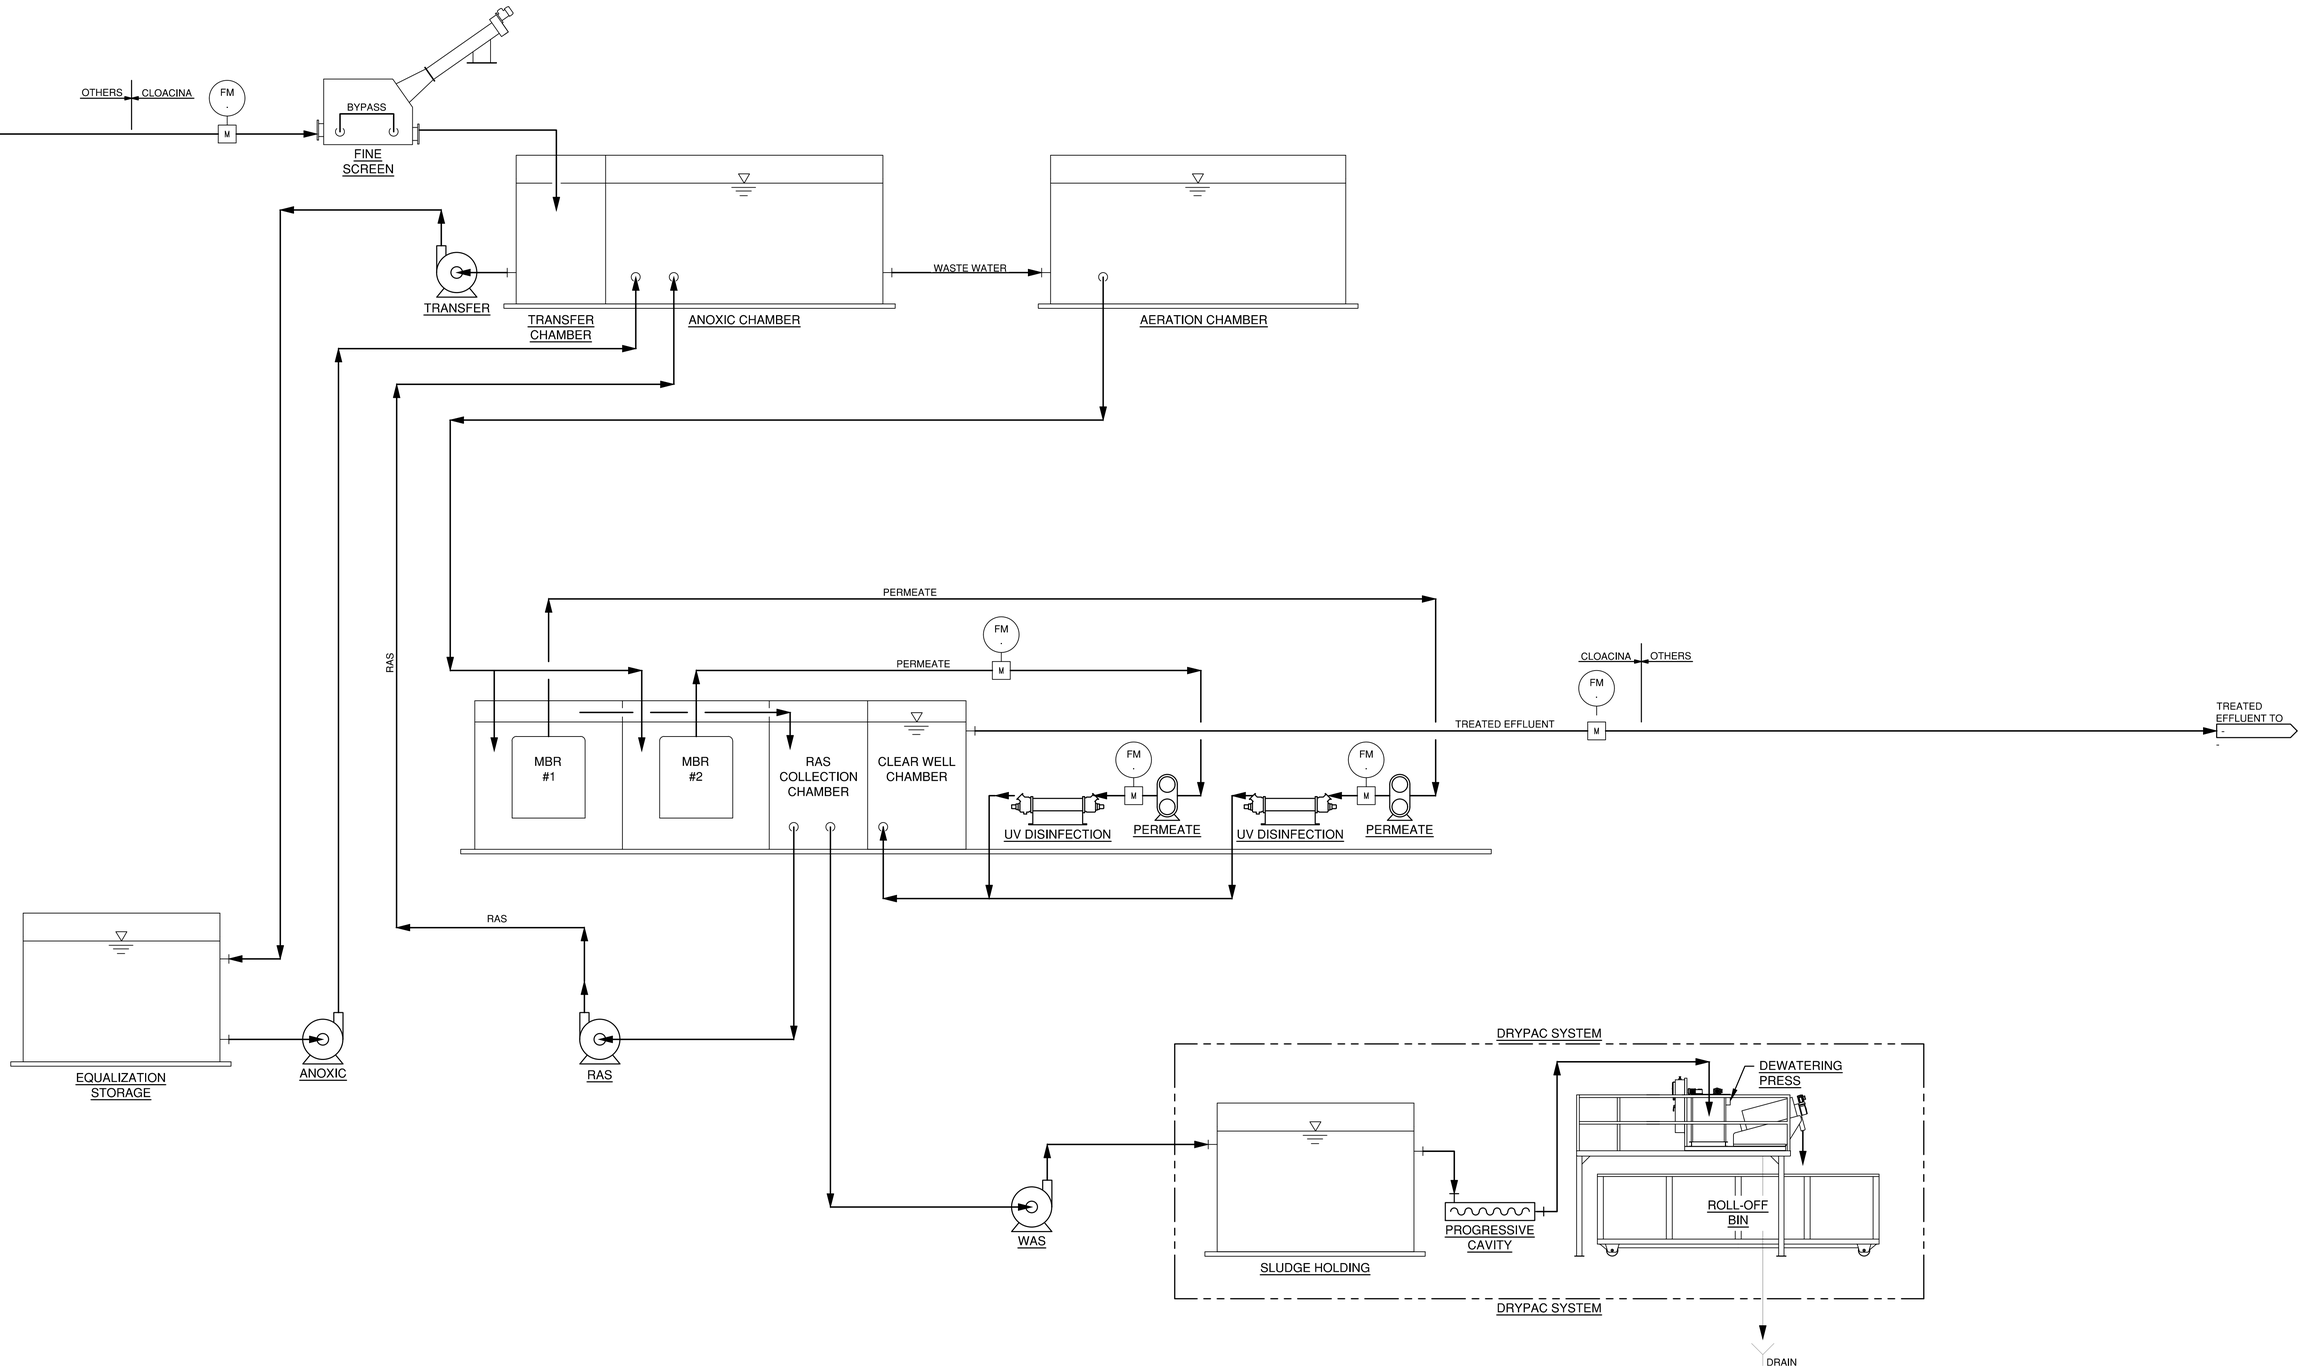

NOTES:

1. THIS DWG. IS A SCHEMATIC DIAGRAM. IT MAY NOT REFLECT TRUE ORIENTATION OR LAYOUT. REFER TO AUTHORITIES HAVING JURISDICTION (AHJ).
2. ENGINEER TO VERIFY CONNECTING LINE SIZES OUTSIDE OF CLOACINA SCOPE.

REFERENCE DRAWINGS	
-	-

REVISIONS		
A	-	2018-02-14

SCALE: NOT TO SCALE
DATE: -
DRAWN BY: -
JOB #: -

P.O. BOX 1647
ARROYO GRANDE, CA
PHONE: 888.483.8469
FAX: 888.483.6134
info@cloacina.com

CLOACINA

THIS DRAWING CONTAINS INFORMATION THAT IS PROPRIETARY TO CLOACINA AND IS NOT TO BE USED WITHOUT WRITTEN PERMISSION OF CLOACINA

PROCESS FLOW DIAGRAM

REV NO. A

SHEET: P-101

01 OF 01 SHEETS

C:\Users\stevea\Desktop\P-101.dwg – Stevea – Feb 14, 2018 – 3:43pm